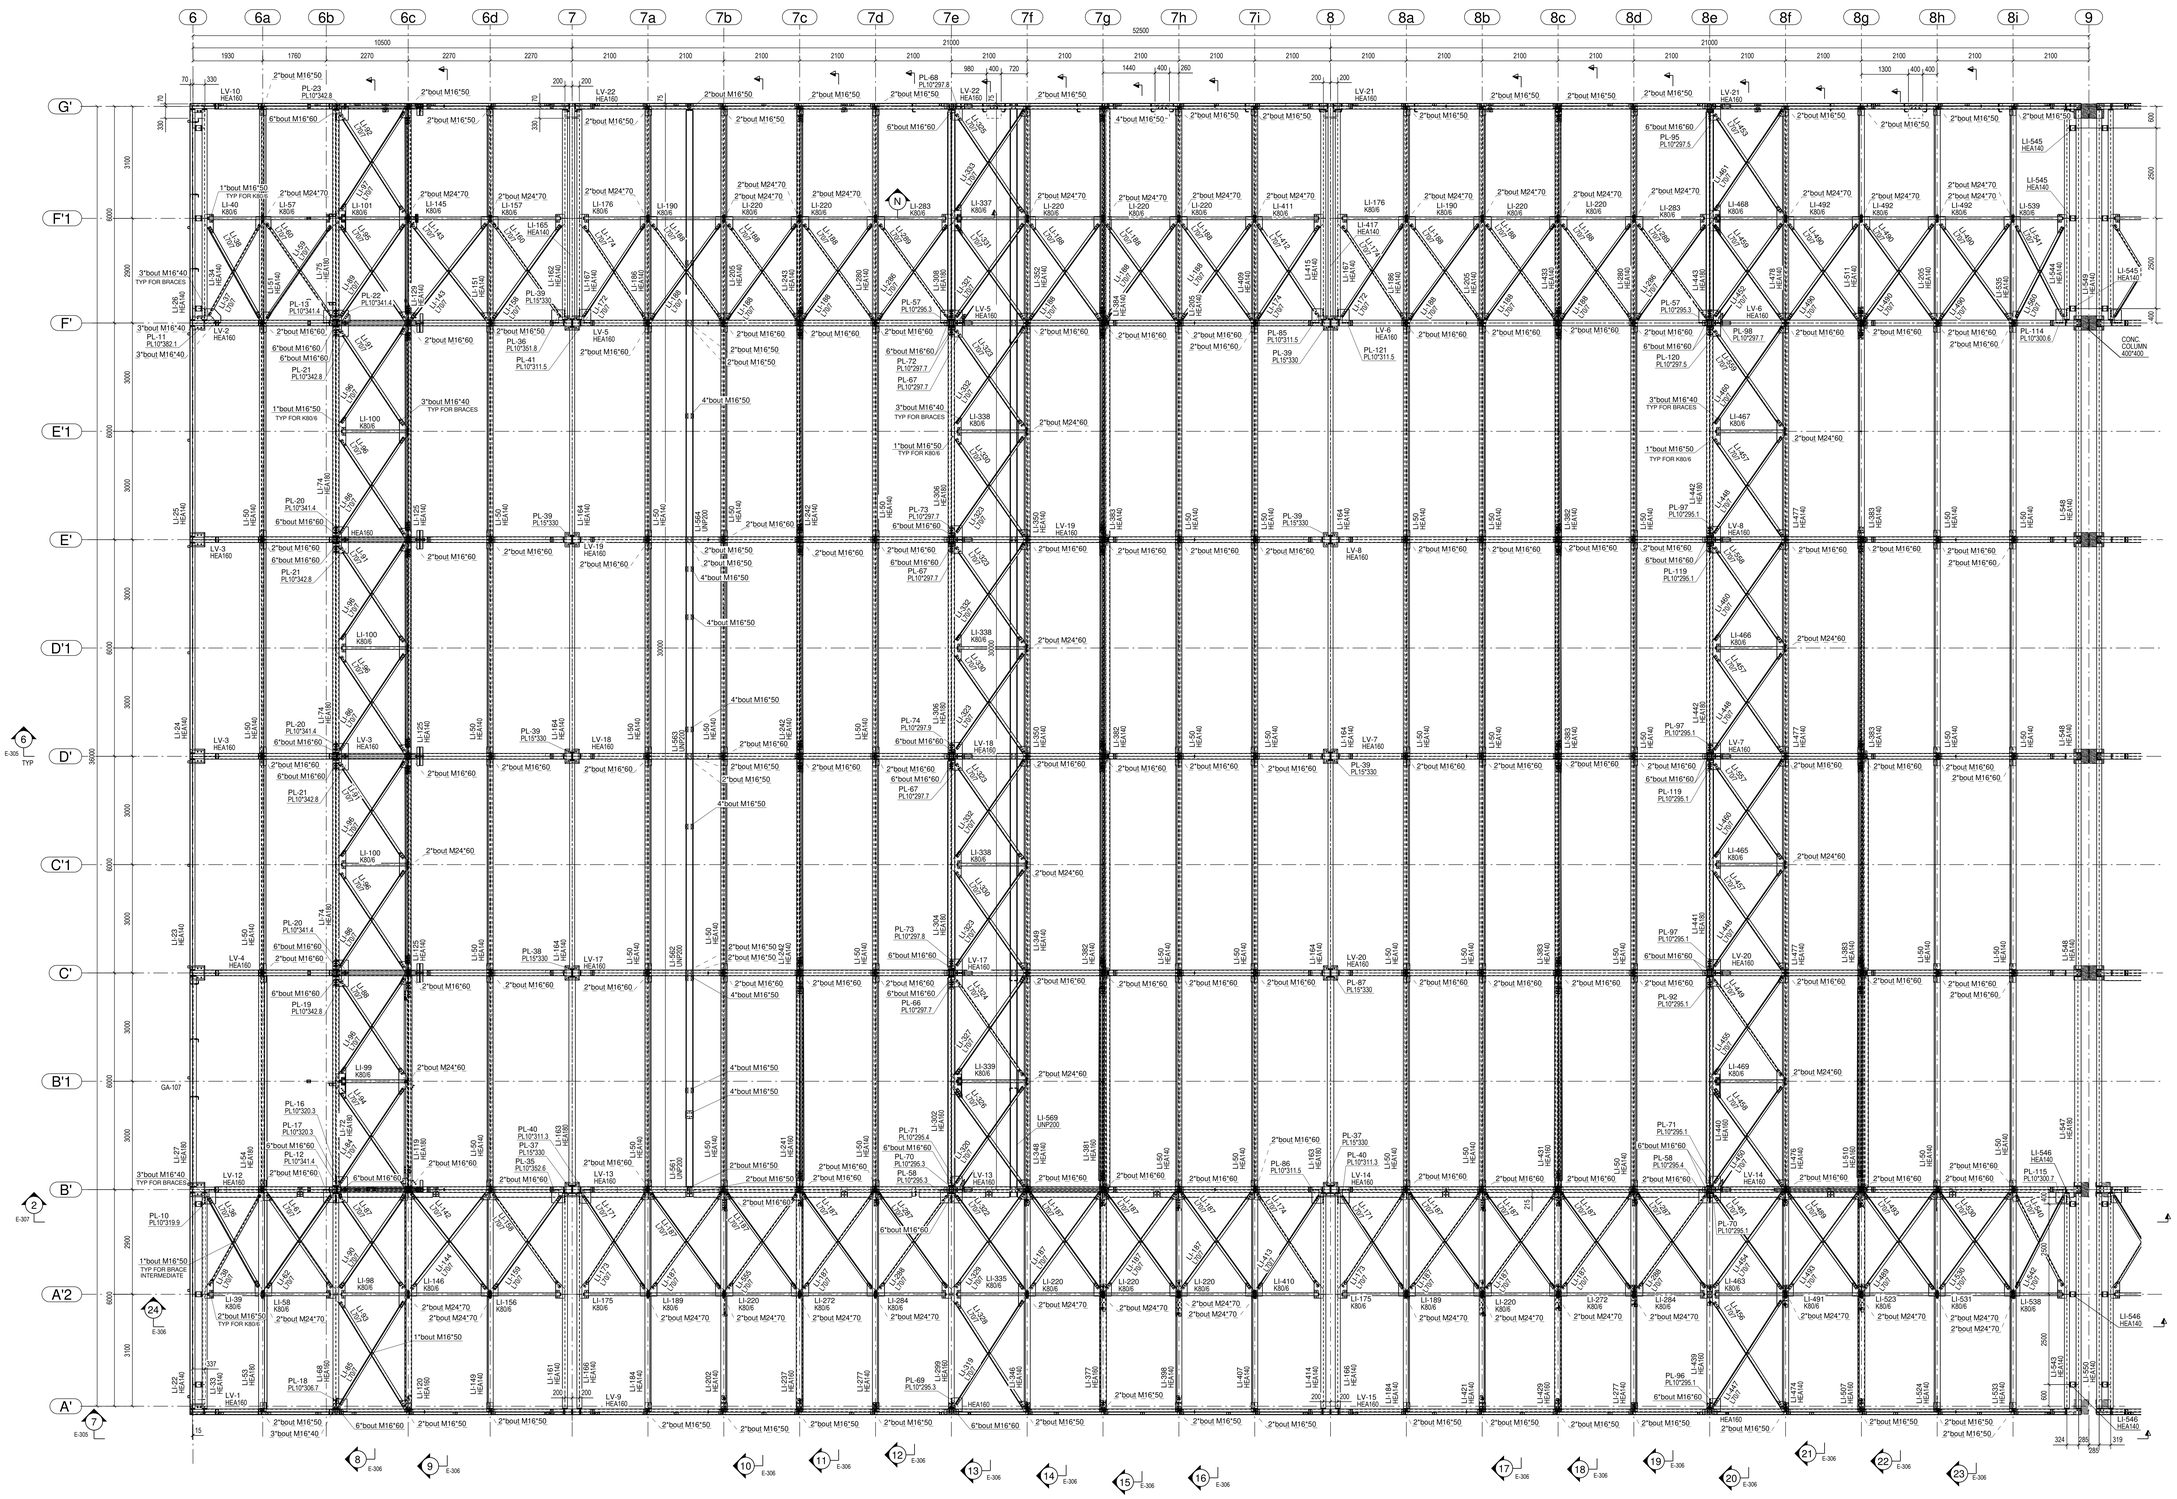

C-BLOCK-ROOF LAYOUT

SCALE: 1:60

STRUCTURE ABOVE HIP ROOF NOT SHOWN FOR CLARITY

ALL BOLT GRADE SHALL BE 4014.8.8 UNO.

ALL BRACE INTERMEDIATE BOLT GRADE SHALL BE 4017.8.8 .