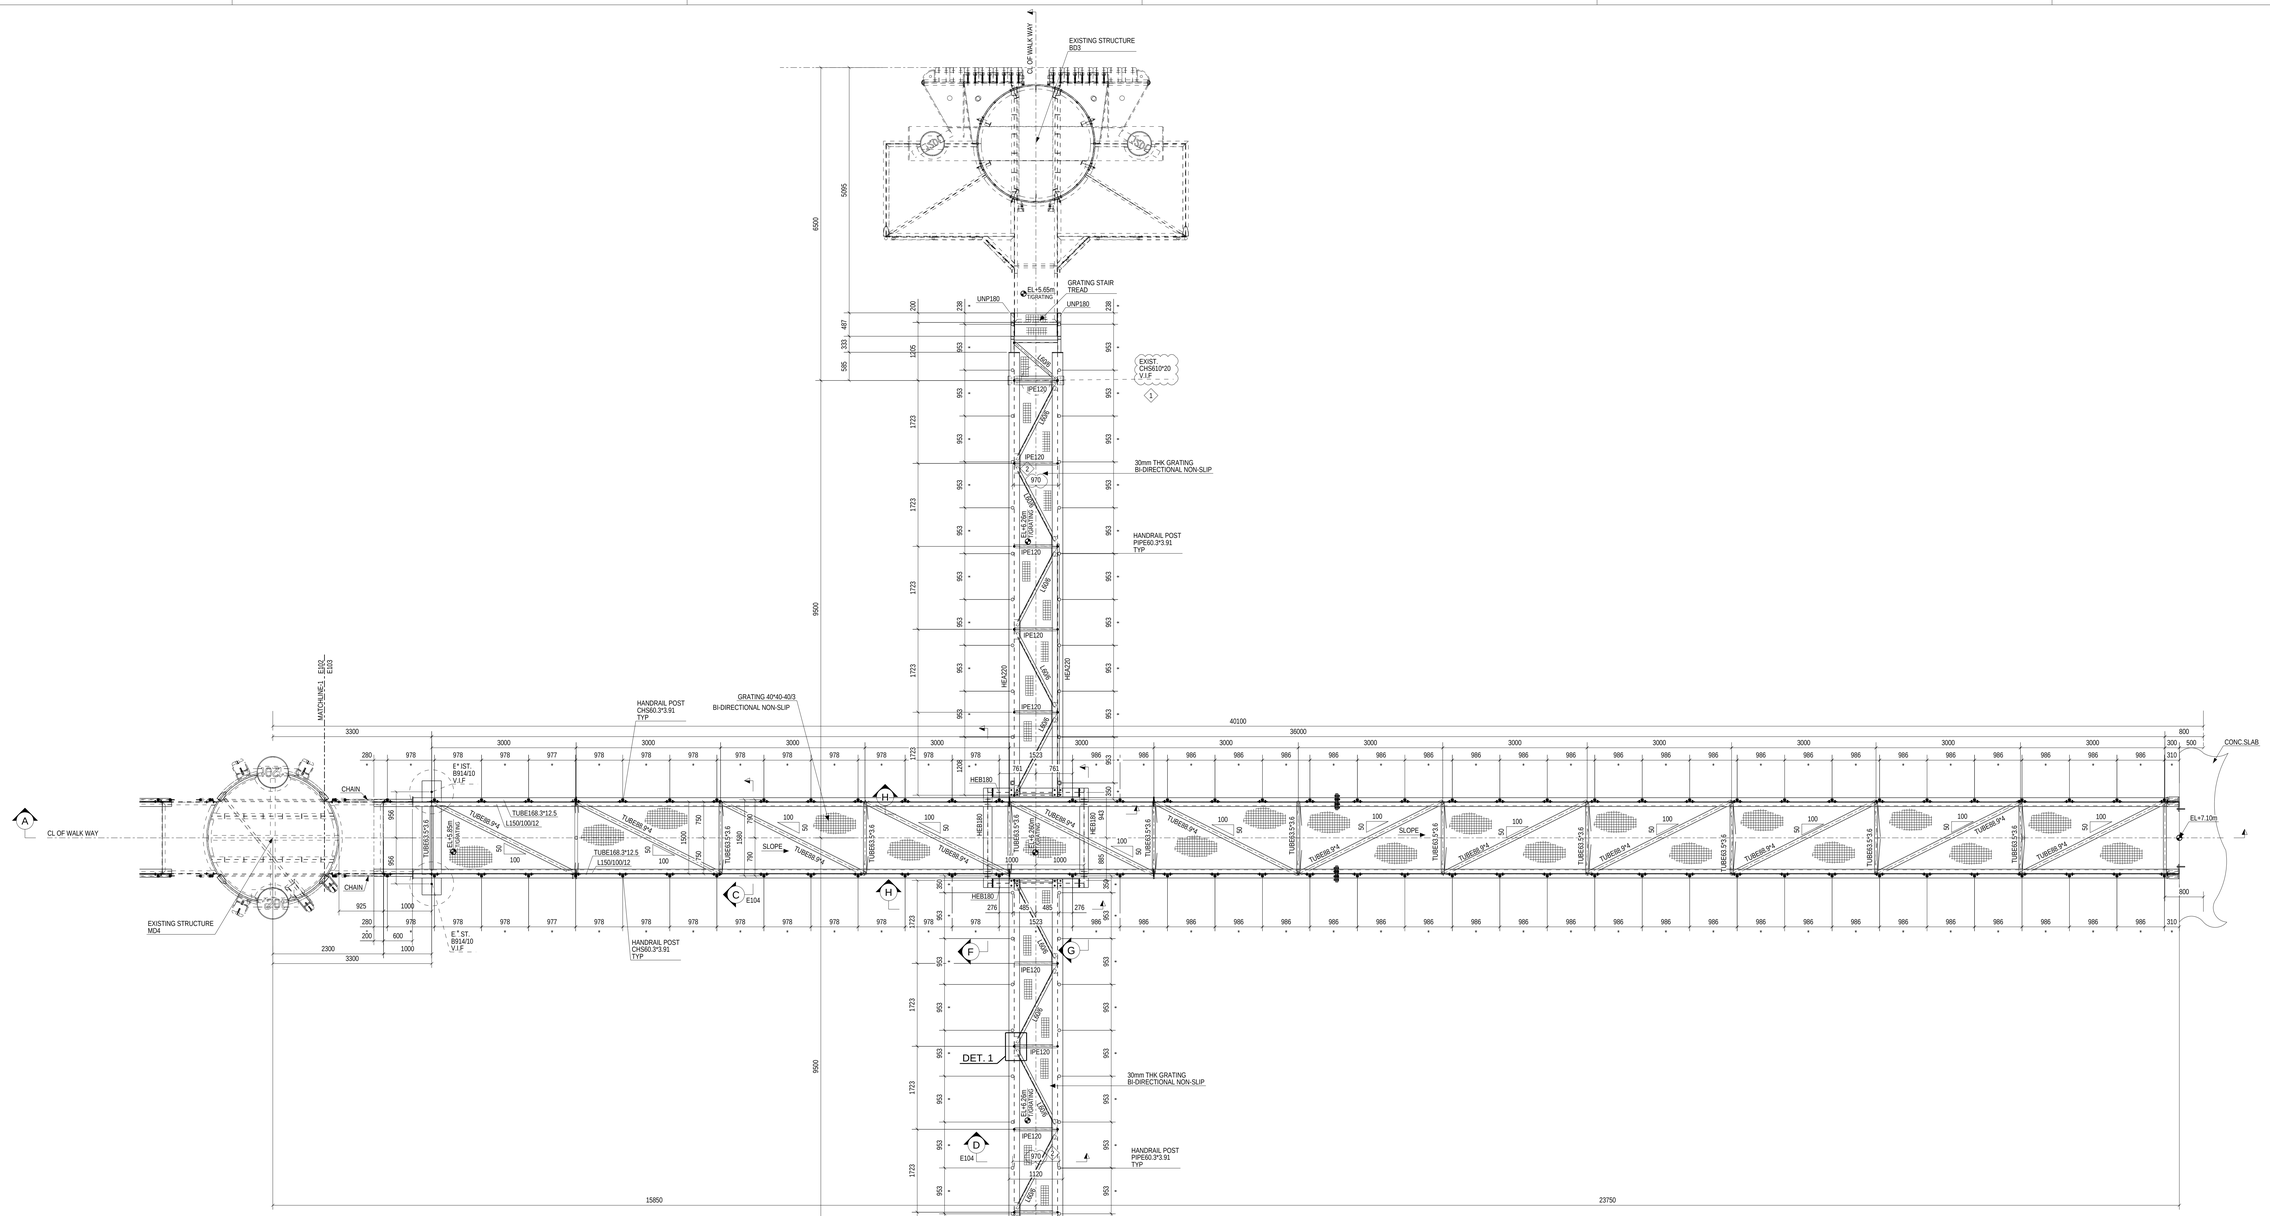

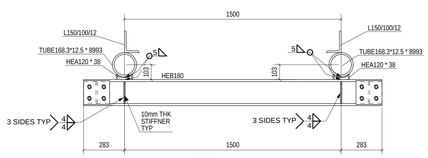

F SECTION F
SCALE: 1:15

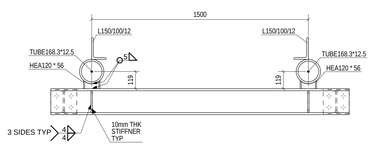

G SECTION G
SCALE: 1:15

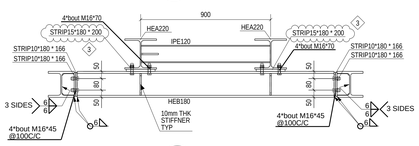

H SECTION H
SCALE: 1:15

1 CATWALK LAYOUT BETWEEN MD5 TO MD4
SCALE: 1:45
* :INDICATES DIMENSION BETWEEN HANDRAIL POST.

RFI # SUMMARY:-

1. PLEASE VERIFY EXISTING PILE PROFILE AND LOCATION IN FIELD.
2. PLEASE VERIFY DIMENSION.
3. WE HAVE ADDED 15mm PLATE AT THIS LOCATION AS SHOWN.PLEASE CONFIRM.